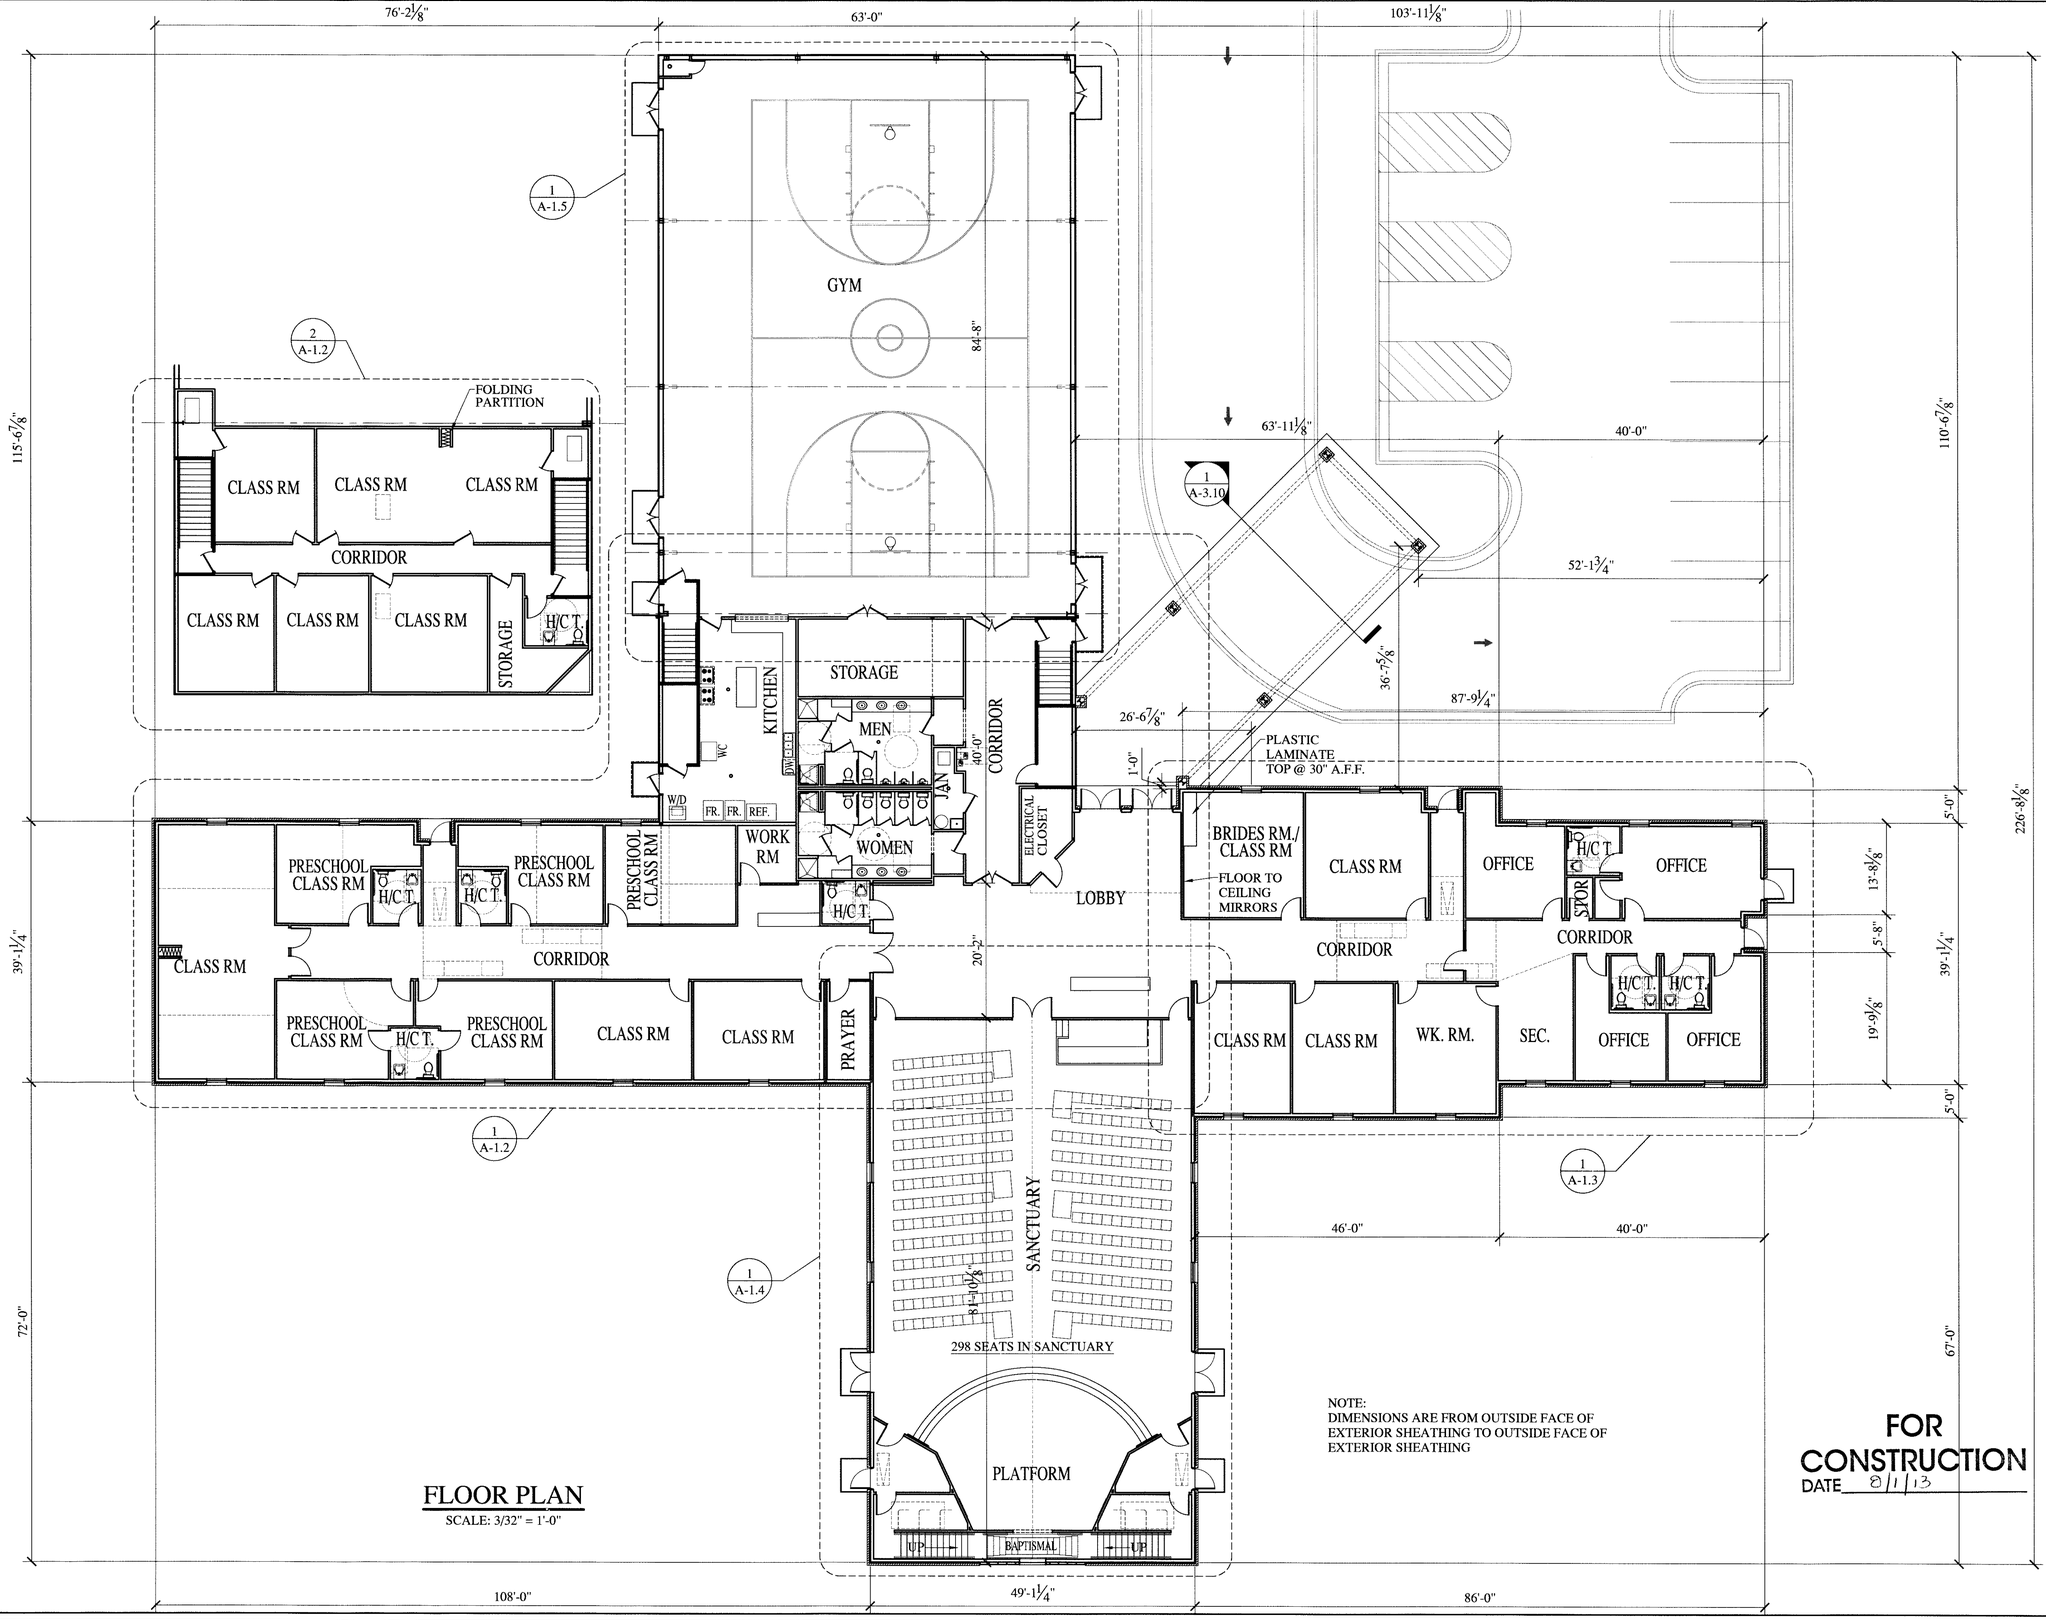

FLOOR PLAN

SCALE: 3/32" = 1'-0"

NOTE:
DIMENSIONS ARE FROM OUTSIDE FACE OF EXTERIOR SHEATHING TO OUTSIDE FACE OF EXTERIOR SHEATHING

FOR CONSTRUCTION
DATE 8/1/13

DEFINITIVE DESIGNS GROUP INC.
TEL# (706)860-6807 FAX# (706)860-2464
4270 BELAIR FRONTAGE RD
AUGUSTA, GA 30909

CLIFTON CONSTRUCTION, INC.
P.O. BOX 949, EVANS, GEORGIA 30809
(706) 731-0978

PROJECT TITLE:
WINDSOR SPRING BAPTIST CHURCH

OVERALL FLOOR PLAN

GEORGIA REGISTERED 2582 PROFESSIONAL 4-02-2013 ARCHITECT H. CLYDE CANNON

DATE 4-02-13
REVISION 8-1-2013
DESIGNED BY DAN
CHECKED BY JDP/JMH

SHEET # A-1.1